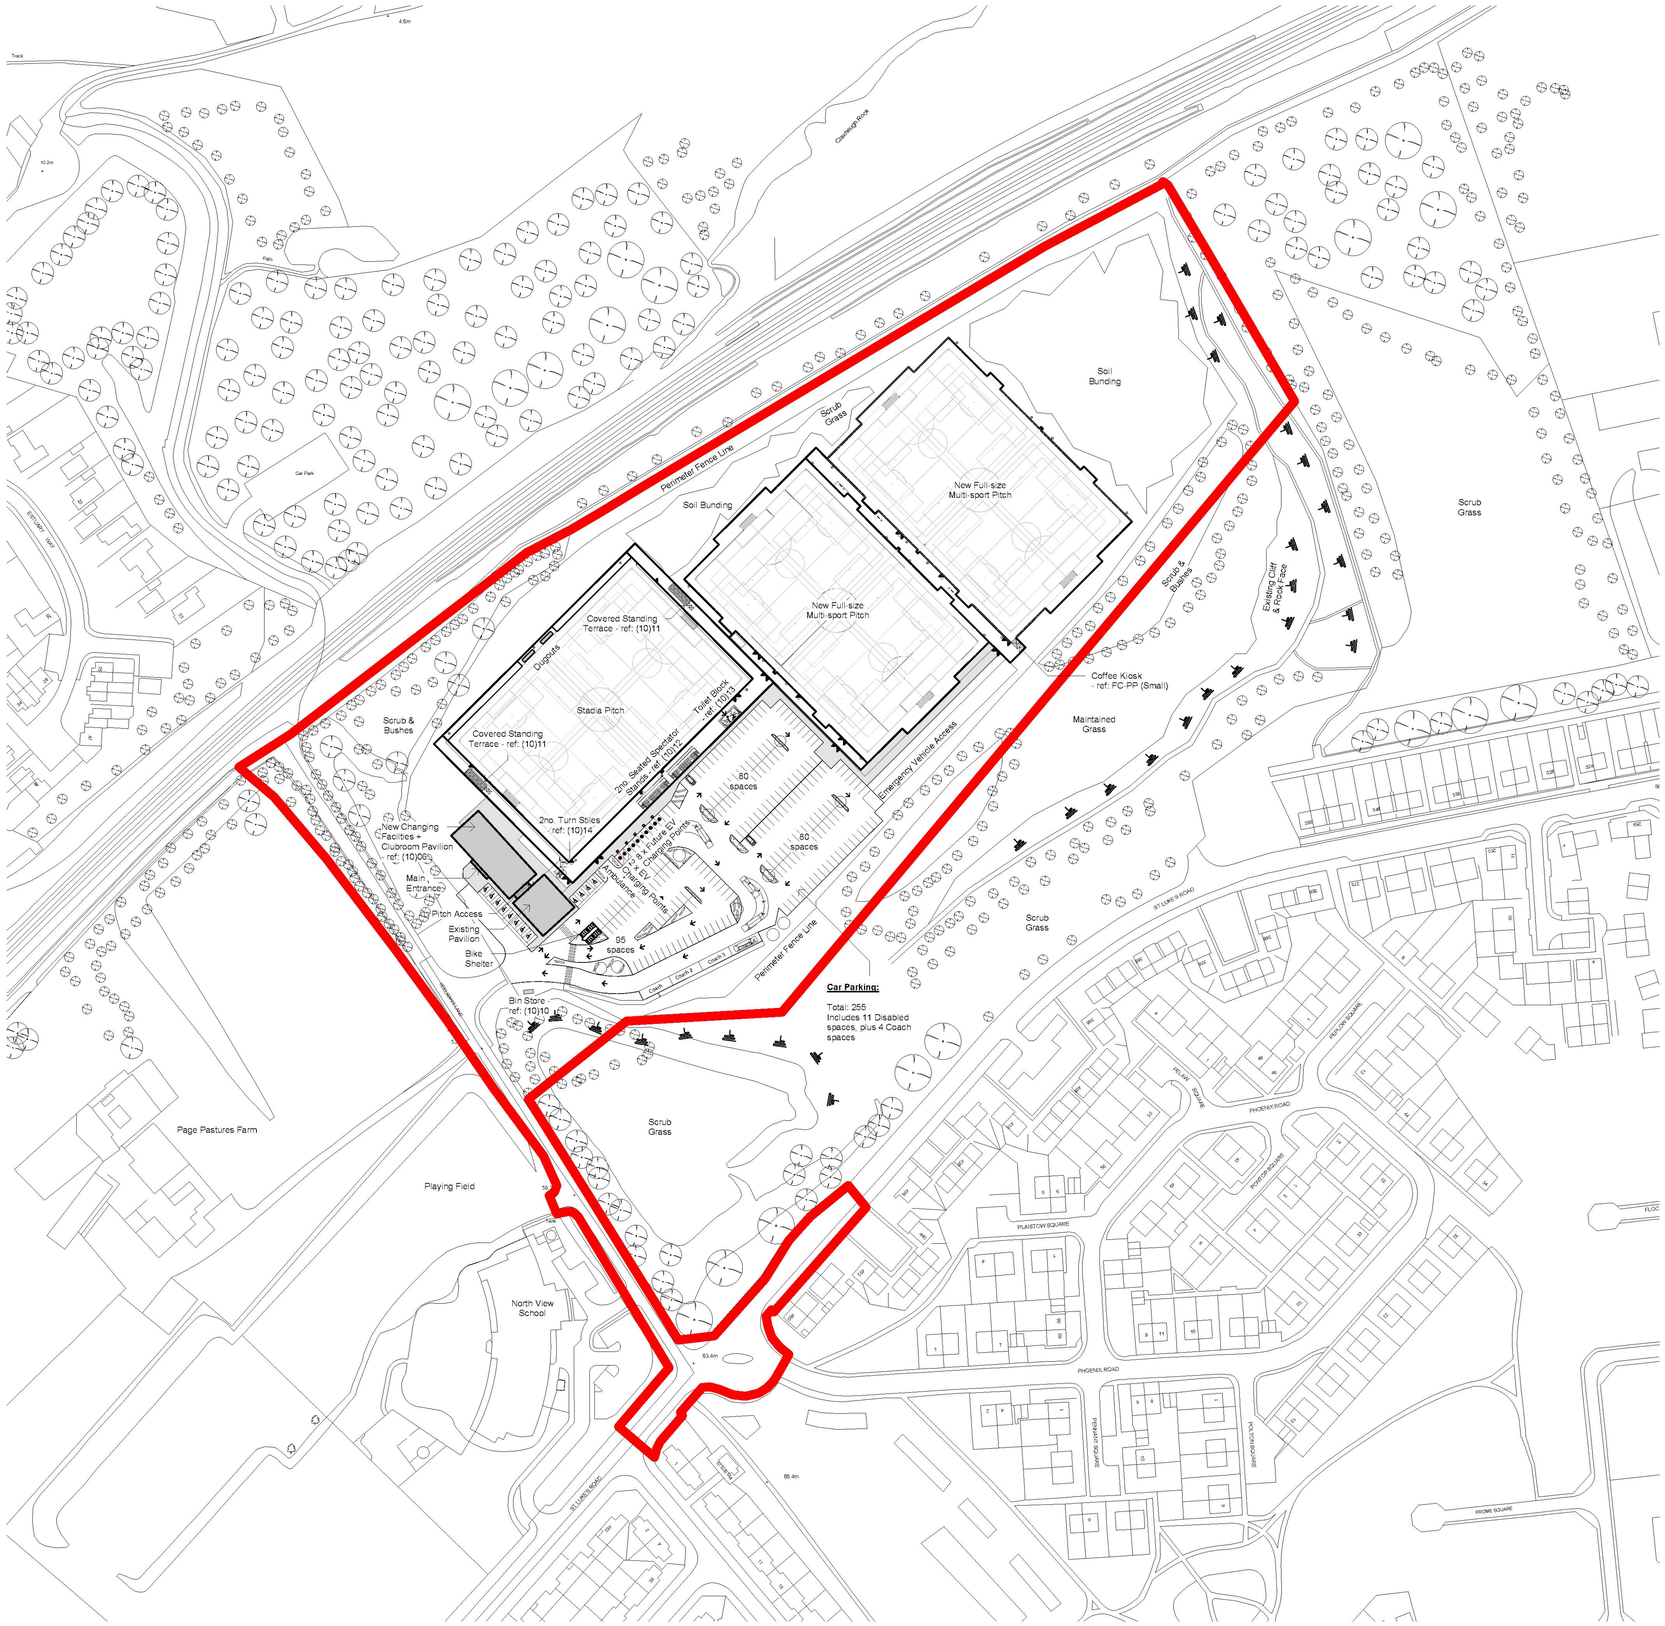

Car Parking:

Total: 255
Includes 11 Disabled spaces, plus 4 Coach spaces

N

NOTES

1. No dimensions are to be scaled from this drawing.
2. All dimensions are to be checked on site prior to construction

Rev	Date Issued	Description	Issued by
A00	12.12.17	Issue for Planning	NB

PLANNING

LK2

Studio 2, Deepdale Enterprise Park,
Deepdale Lane,
Nettleham, Lincoln
LN2 2LL

T 01522 750777
E info@lk2.co.uk
W www.lk2.co.uk

Registered in England 06206944 - Reg. Office: Studio 2, Deepdale Enterprise Park, Deepdale Lane, Nettleham Lincoln, LN2 2LL

Client Logo

Sunderland City Council

Client
Sunderland City Council

Project
Ford Quarry Parklife Hub
Ford Quarry Complex, Sunderland

Drawing Title
Proposed Site Plan (Overall)

Scale @A1	Date	Drawn by	Checked by
1 : 1250	Dec '17	TA	NB

Project No.	Status	Drawing No.	Revision
928.001.2	A	(10)04	A00

Reproduced from the Ordnance Survey map with the permission of Her Majesty's Stationery Office. Crown Copyright

LK2 Architects Ltd, Studio 2, Deepdale Enterprise Park, Deepdale Lane, Nettleham, Lincoln.

Licence No. LIG0435

0m 25m 50m 75m 100m 125m

0mm 10mm 20mm 40mm 60mm 80mm 100mm

SCALE 1 : 1250

SP

Proposed Site Plan (Overall)

1 : 1250